a sub-division of lots 67, 68 & 69 is filed with cert 171741, Bk 854 (P)
a subdivision pl of lot 41 is filed with certif 39278,
" " " " lot 53 " " " " 108760, Bk. 544 (O)

3777 E

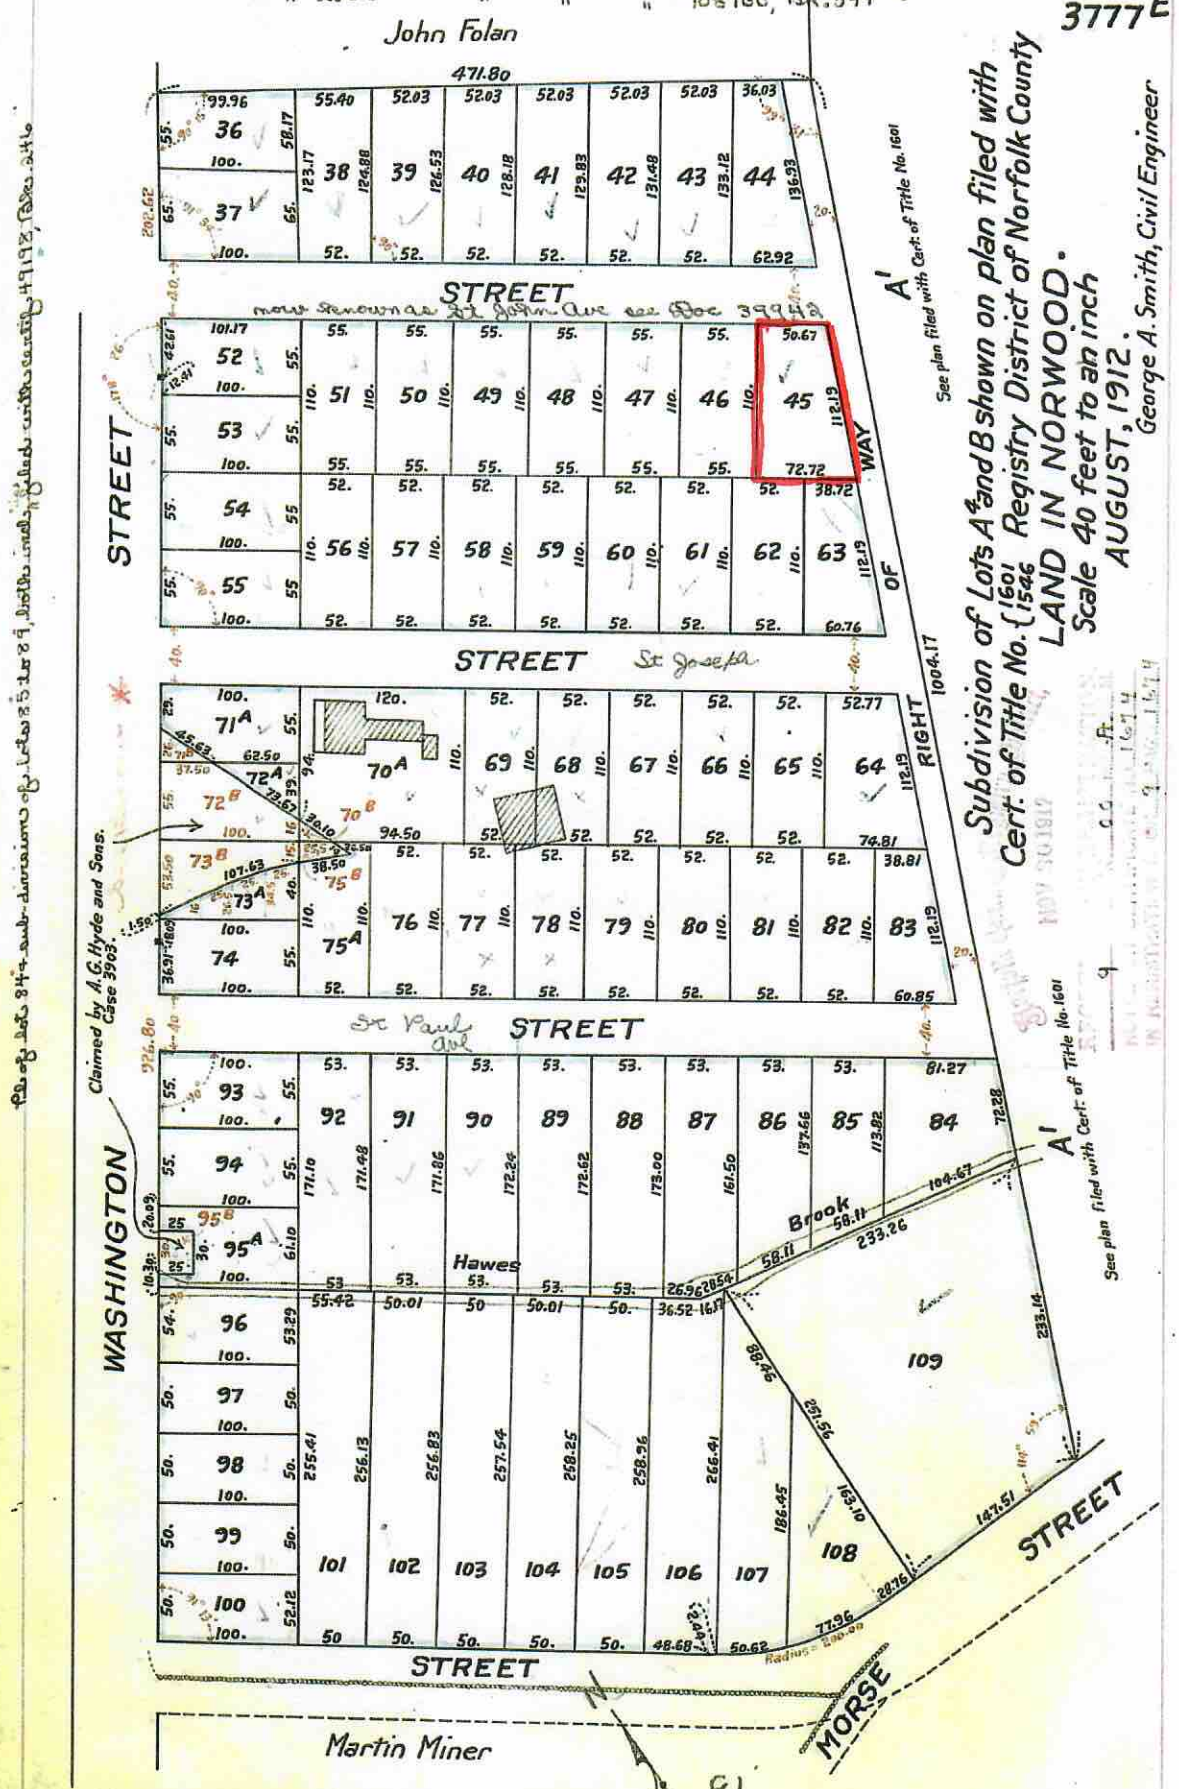

Subdivision of Lots A4 and B shown on plan filed with Cert. of Title No. {1601 1546 Registry District of Norfolk County
LAND IN NORWOOD.
Scale 40 feet to an inch
AUGUST, 1912.
George A. Smith, Civil Engineer

Separate certificates of title may be issued for numbered Lots as shown hereon except Lots 70B, 71B, 72B, 73B, 75B and 95B
By the Court
Clarence Smith
Nov. 18, 1912.
Recorder

Copy of part of plan filed in
LAND REGISTRATION OFFICE
AUG. 20, 1912
Scale of this plan 100 feet to an inch
C. B. Humphrey, Surveyor for Court

Mar. 25, 1913. By order of court separate certificates of title may be issued for said excepted lots. See letter on file.